Do not scale from this drawing.

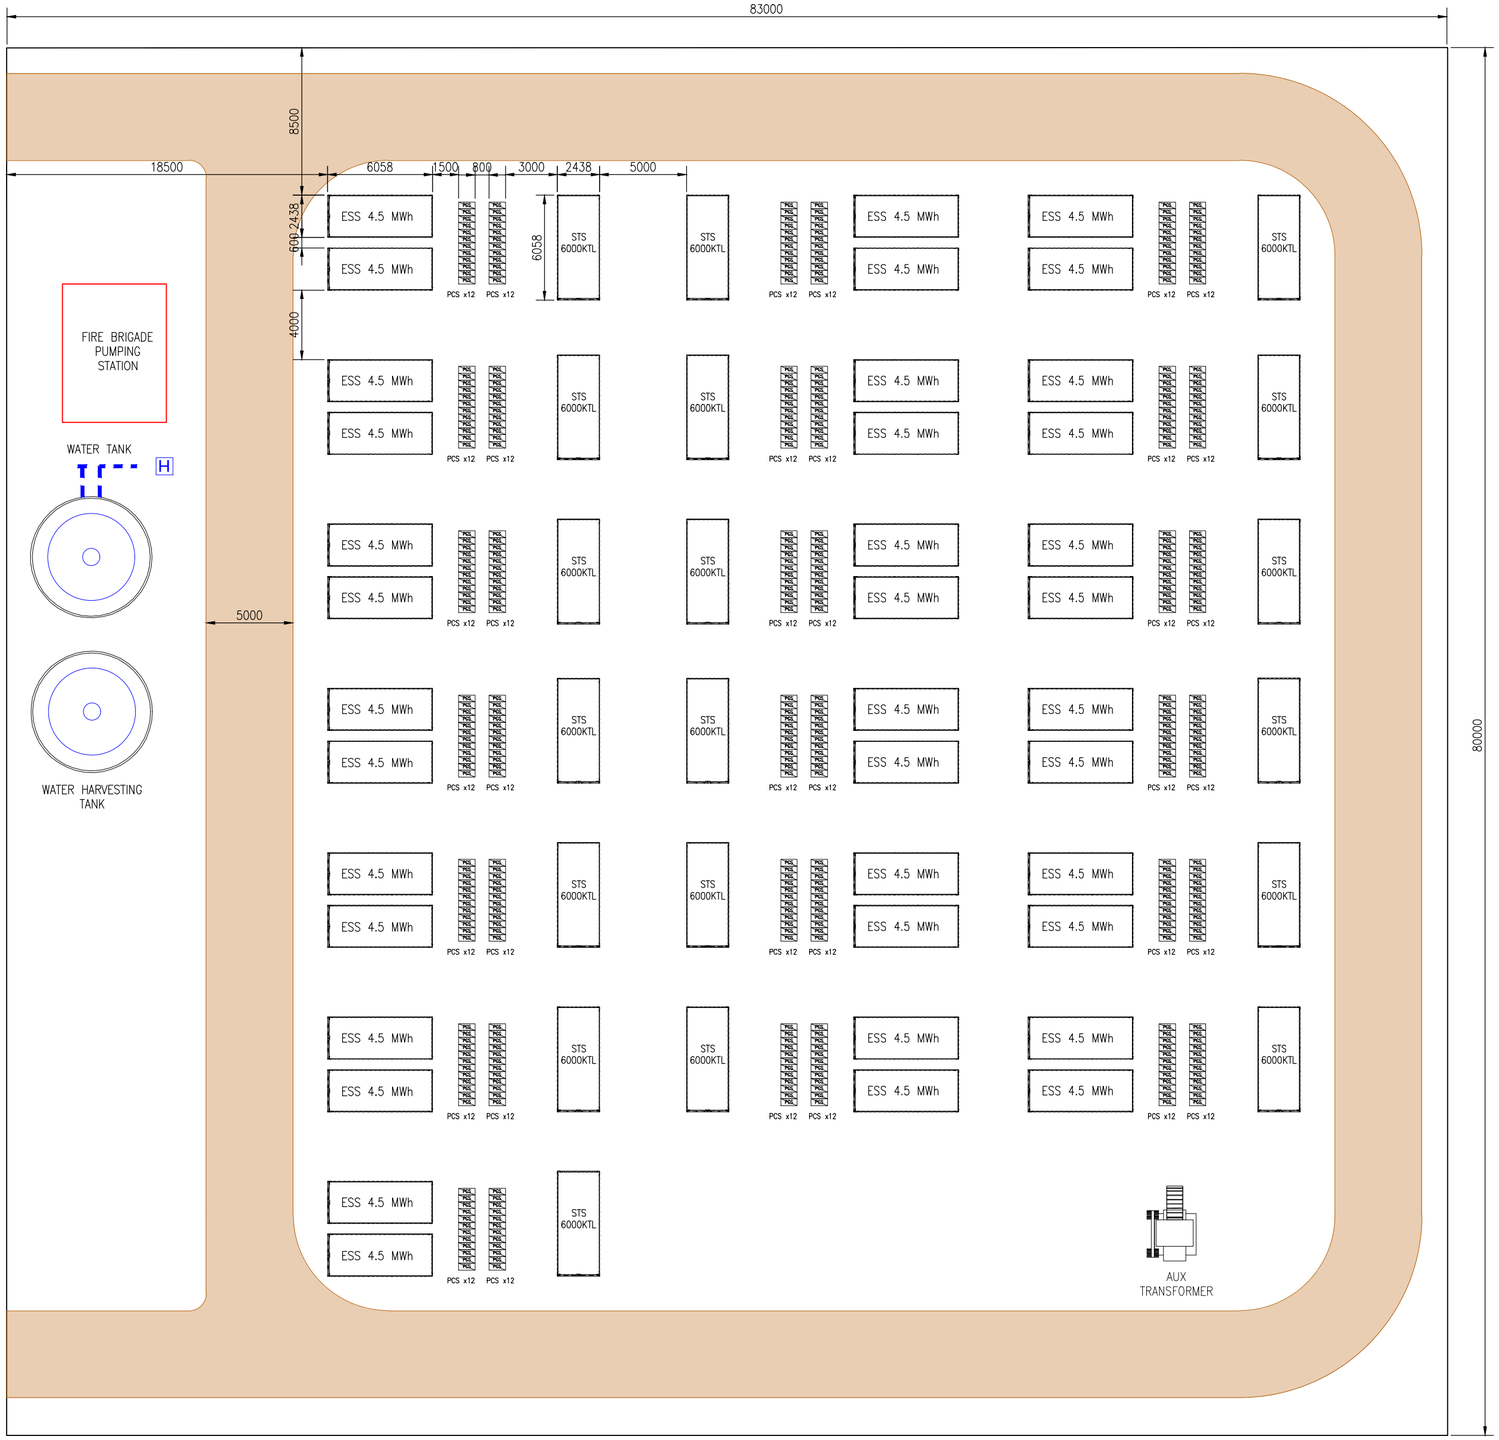

SCALE 1:250

m 2 4 6 8 10 20

Rev.	Date	Description	Drawn	Checked	Approved

Client: Envams

Project Title: TEINDLAND WIND FARM

Drawing Title: TYPICAL BESS LAYOUT, 85.5MW/171MWh

FAIRHURST
4th Floor, 300 Bath Street, GLASGOW, G2 4JR
Tel: 0141 204 8800 www.fairhurst.co.uk

Scale at A2:	Status:	
1:250	Planning	
Drawn: KAB	Checked: SJGS	Approved: SJGS
Date: 12/03/25	Date: 24/04/25	Date: 25/04/25
Drawing No.: Figure 4.7		Revision: –