Do not scale from this drawing.

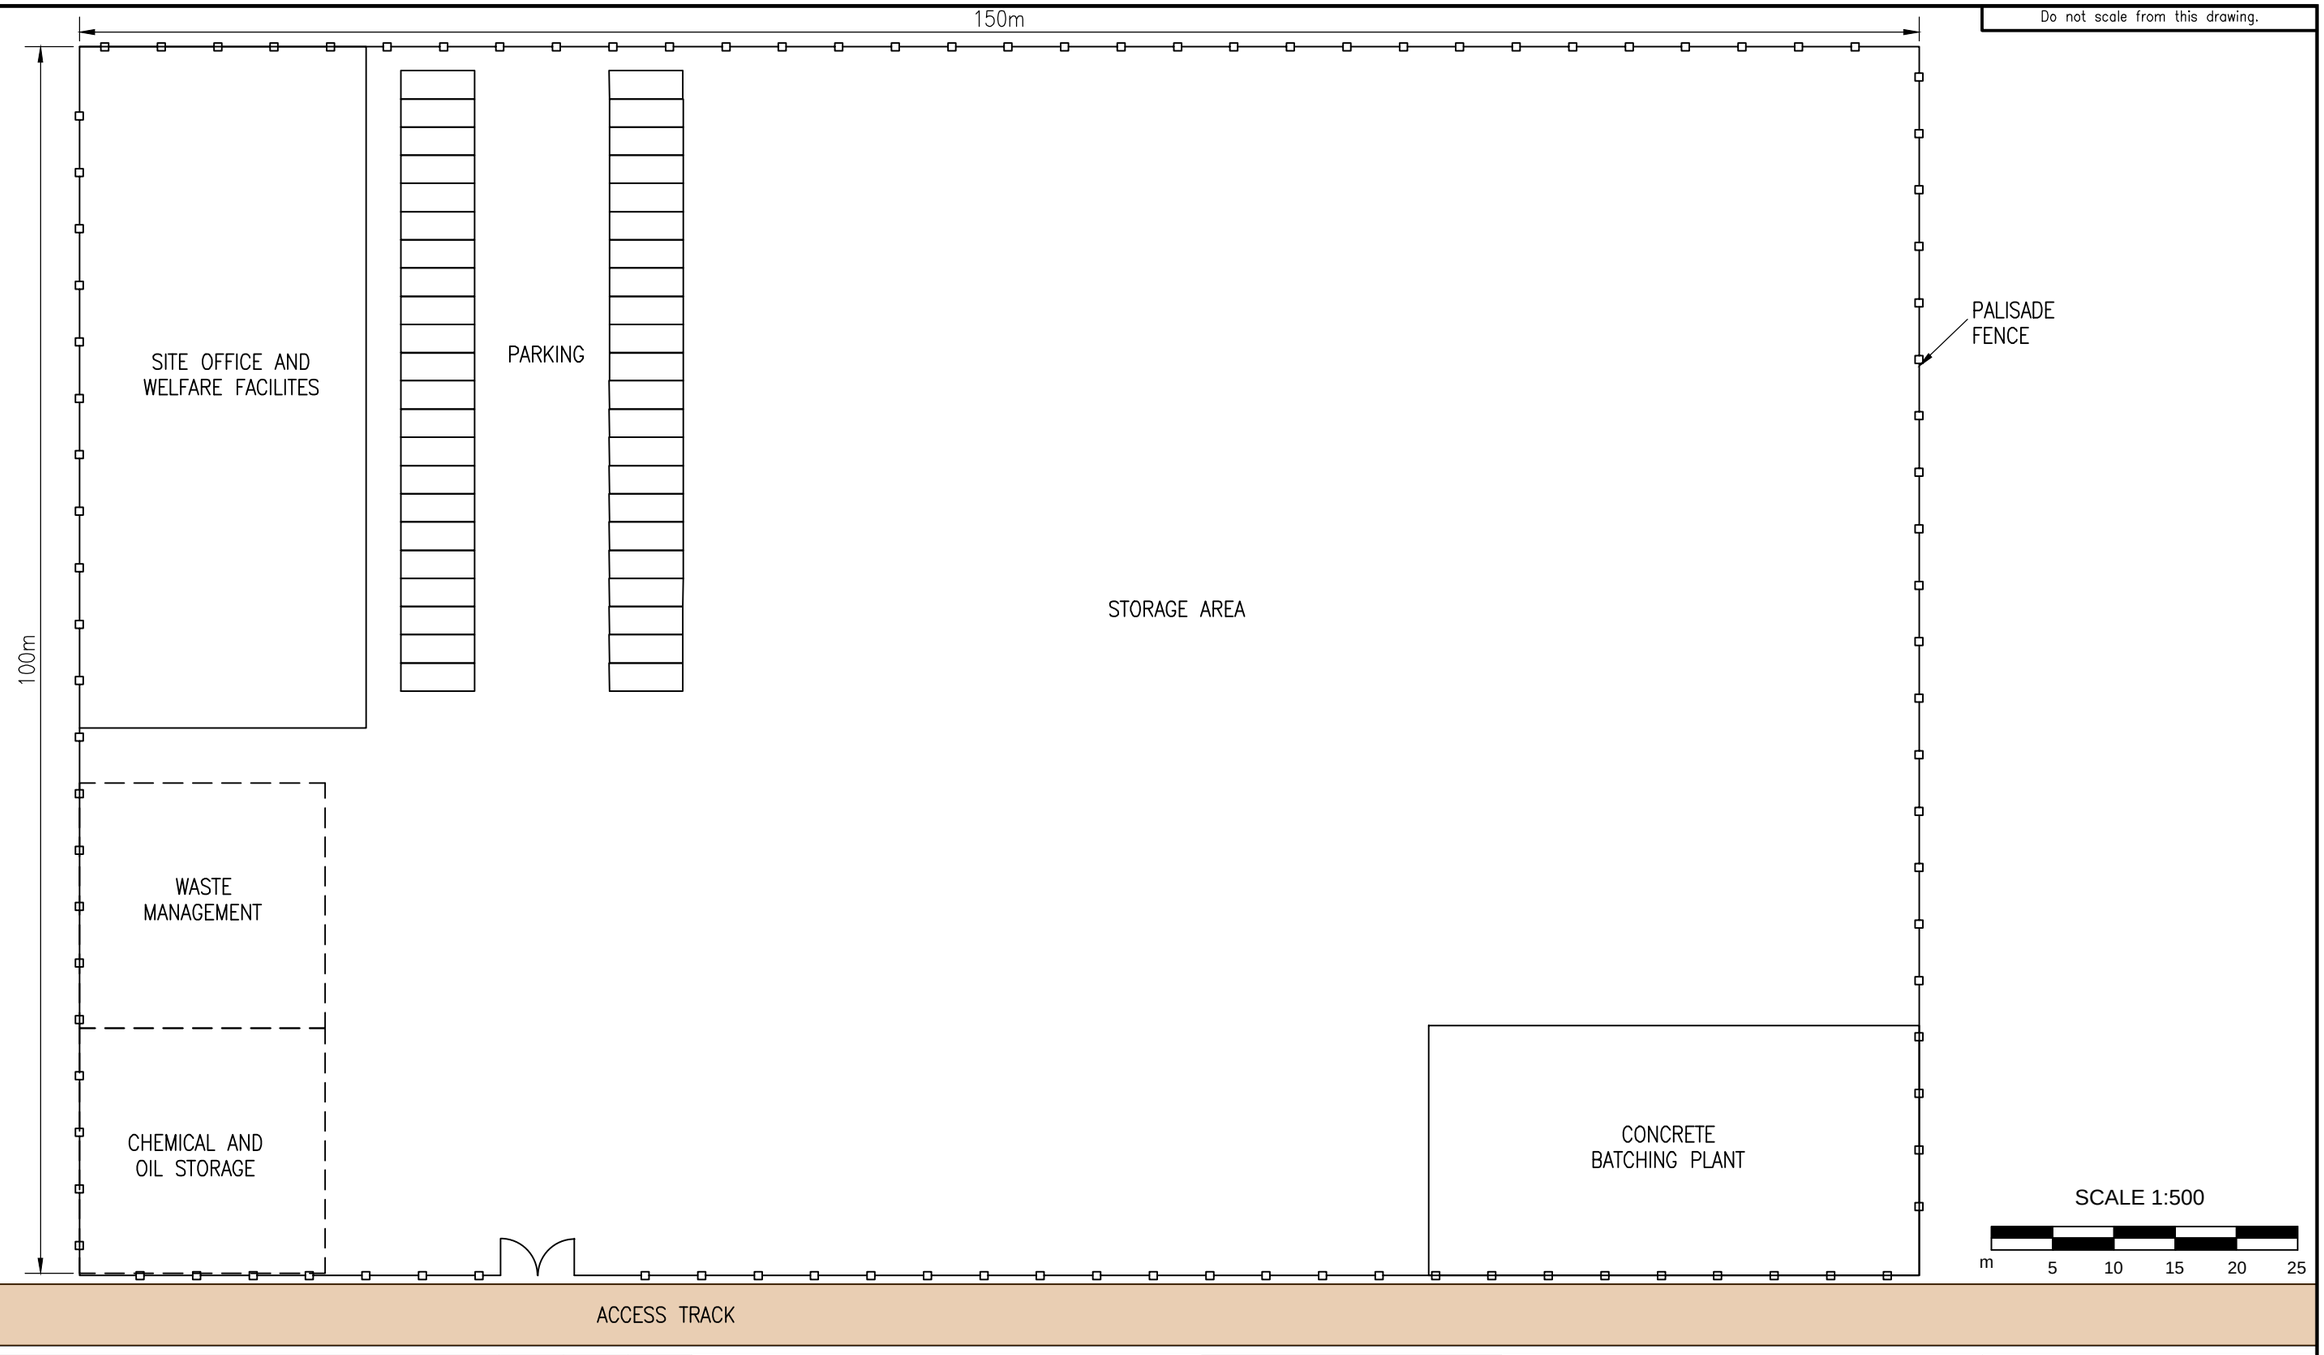


| Rev. | Date | Description | Drawn | Checked | Approved |
|---|---|---|---|---|---|
| | | | | | |

Client: Envams

Project Title: TEINDLAND WIND FARM

Drawing Title: TYPICAL CONSTRUCTION COMPOUND

FAIRHURST
4th Floor, 300 Bath Street,
GLASGOW, G2 4JR
Tel: 0141 204 8800 www.fairhurst.co.uk

| Scale at A3: | Status: | | |
|---|---|---|---|
| 1:500 | Planning | | |
| Drawn: | Checked: | Approved: | |
| KAB | SJGS | SJGS | |
| Date: | Date: | Date: | |
| 13/03/25 | 24/04/25 | 25/04/25 | |

Drawing No.: Figure 4.9

Revision: –